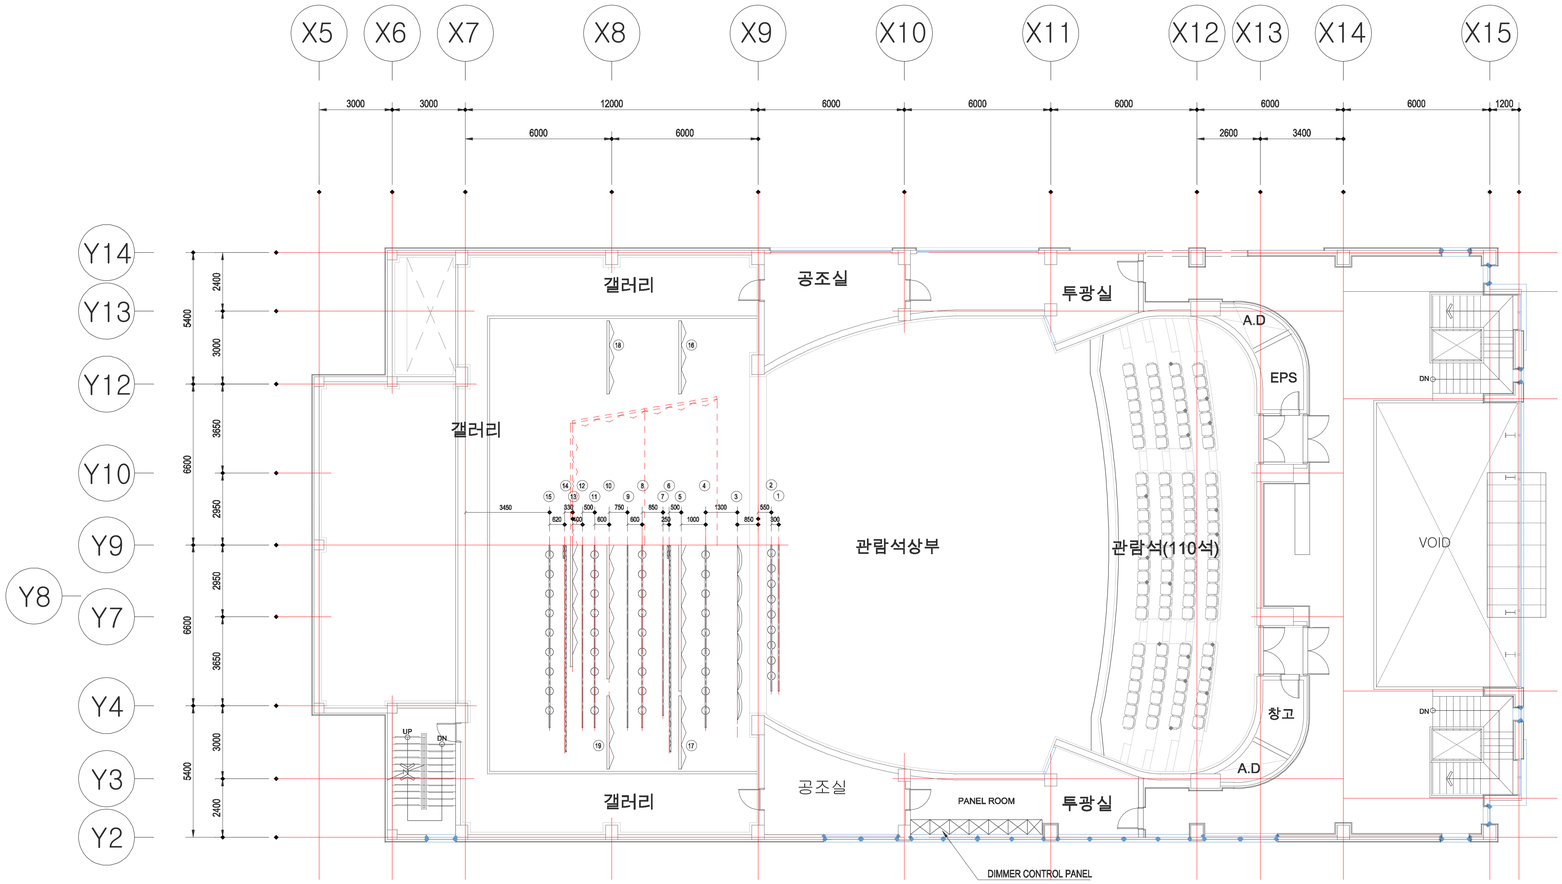

무대장치 평면도

SCALE : 1/100

(주)토형 ENG
건축사사무소
TO HYUNG ARCHITECTS ENGINEERS
광주광역시 서구 쌍촌동
966-14우덕빌딩 5층
TEL (062) 383- 2411
FAX (062) 383-2416

CONSULTANTS

PROJECT TITLE

NOTE

NO.	ISSUE DATE	PURPOSE

DRAWING TITLE

무대장치 평면도

PROJECT NO.	
APPROVED BY	
CHECKED BY	
CHECKED BY	
DRAWN BY	
DRAWN BY	
SCALE	1/100
RELEASE DATE	

DRAWING NO.

ST-04